


Front View

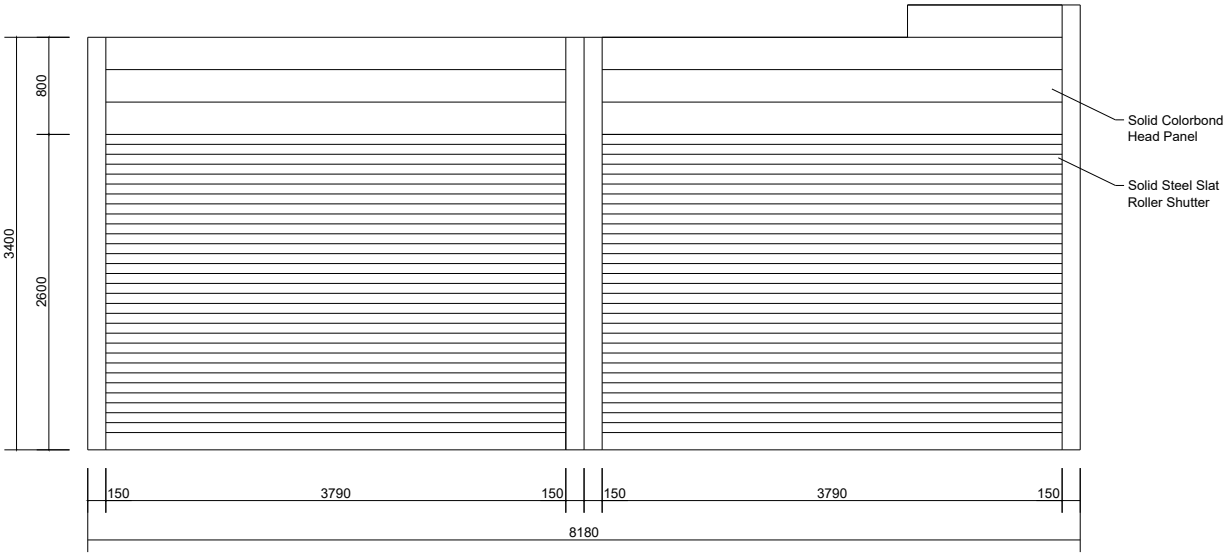

Side View

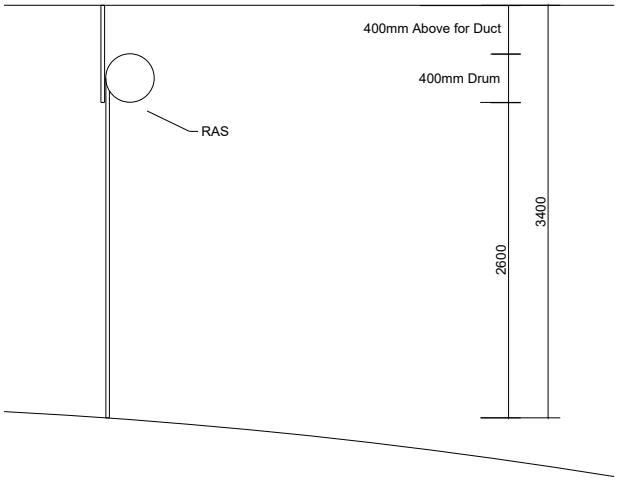


Top View

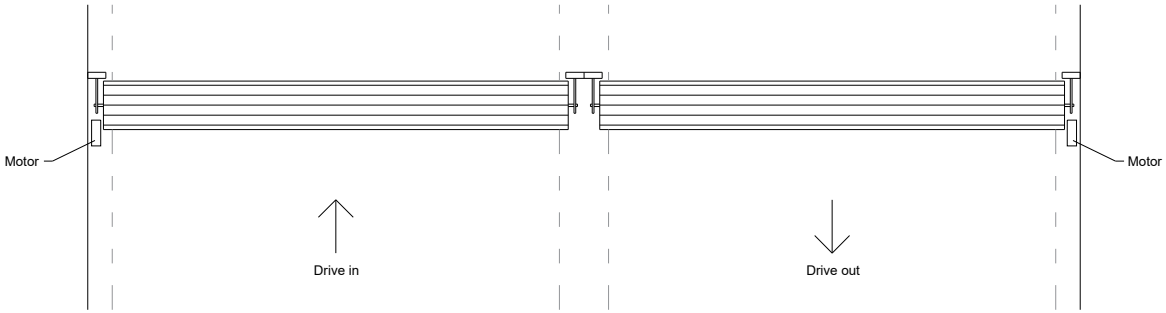


PROJECT: Pheonix ADDRESS: 4-12 Railway St, Lidcome	PRODUCT: Car Park Entry/Exit RAS COLOUR: Monument	SCALE: NTS DRAWN: Dion	REP: John DATE: 23/07/25	PH: 02 9534 0400 FAX: 02 9534 0400 www.autolift.com.au 12 Larkin St, Riverwood, NSW, 2210, Australia .\Autolift_Logo.jpg

Front View

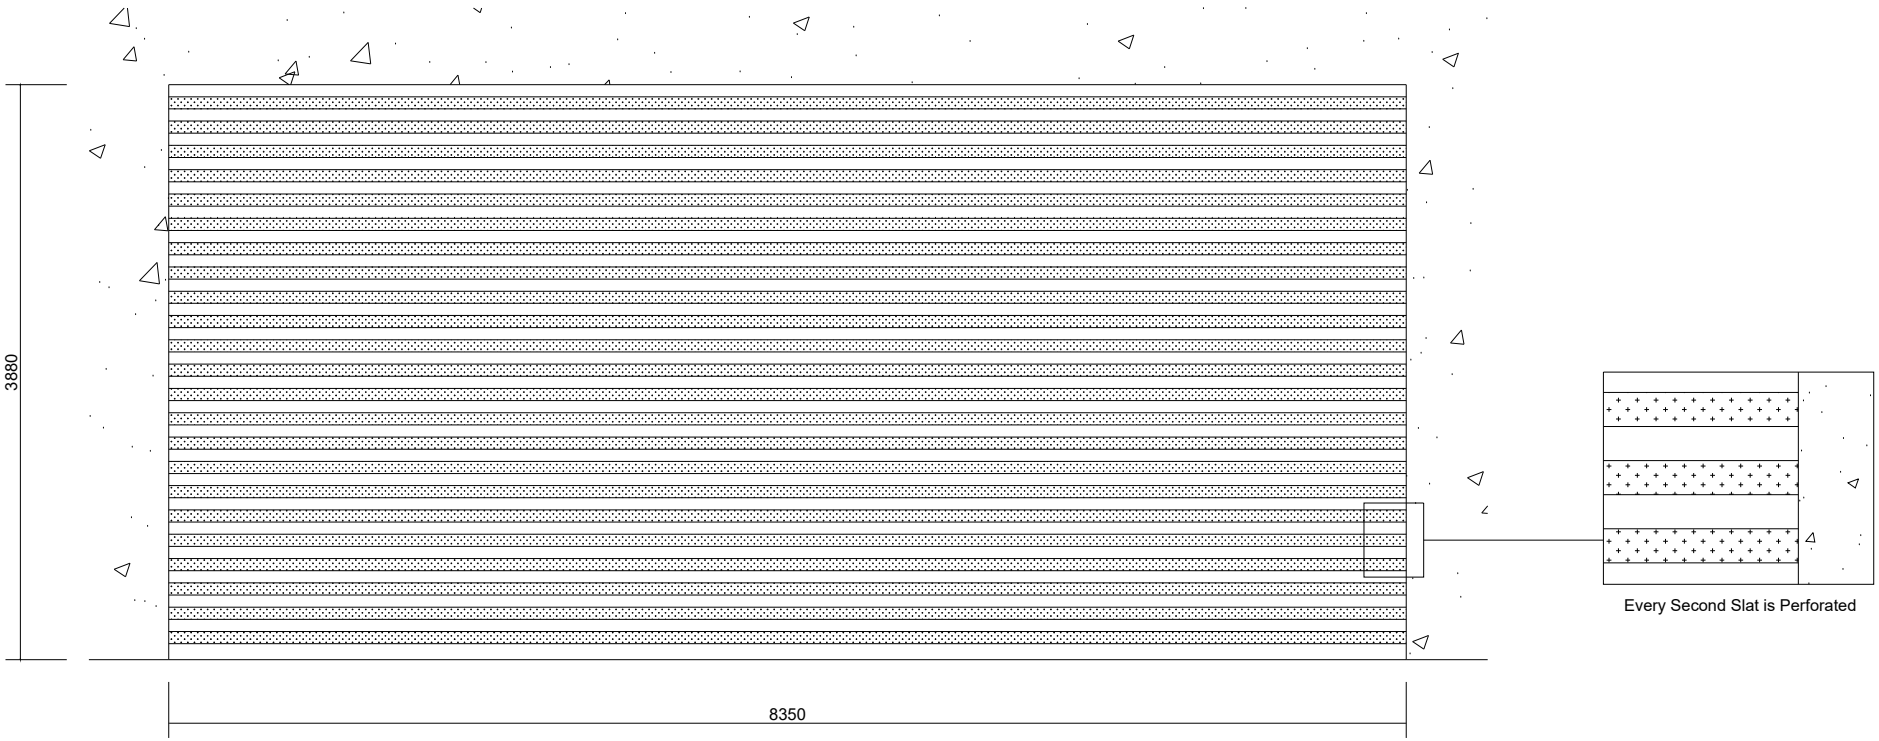

Top View

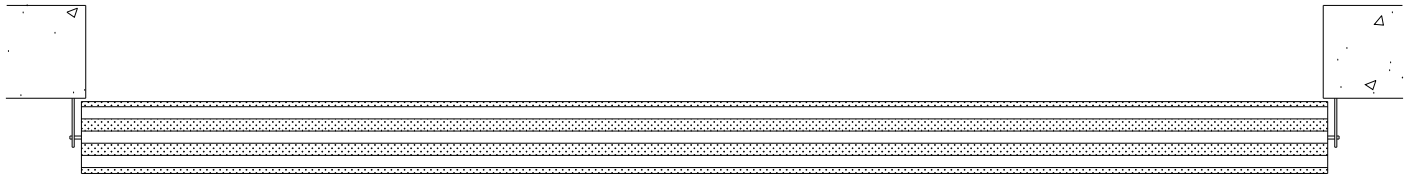

Note:

- Please Specify which side motor is to be installed
- 240v Powerpoint is required

PROJECT: Pheonix ADDRESS: 4-12 Railway St, Lidcome	PRODUCT: Loading Dock RAS COLOUR: Monument	SCALE: NTS DRAWN: Dion	REP: John DATE: 23/07/25	PH: 02 9534 0400 12 Larkin St, FAX: 02 9534 0400 Riverwood, NSW, www.autolift.com.au 2210, Australia .\Autolift_Logo.jpg