
TREMOLITE PROJECTS
SHOP FITTING - KITCHENS - JOINERY
Unit 4, 14-16 Penrith St, Penrith 0407 669 648



TREMOLITE KITCHENS
Hunter Division

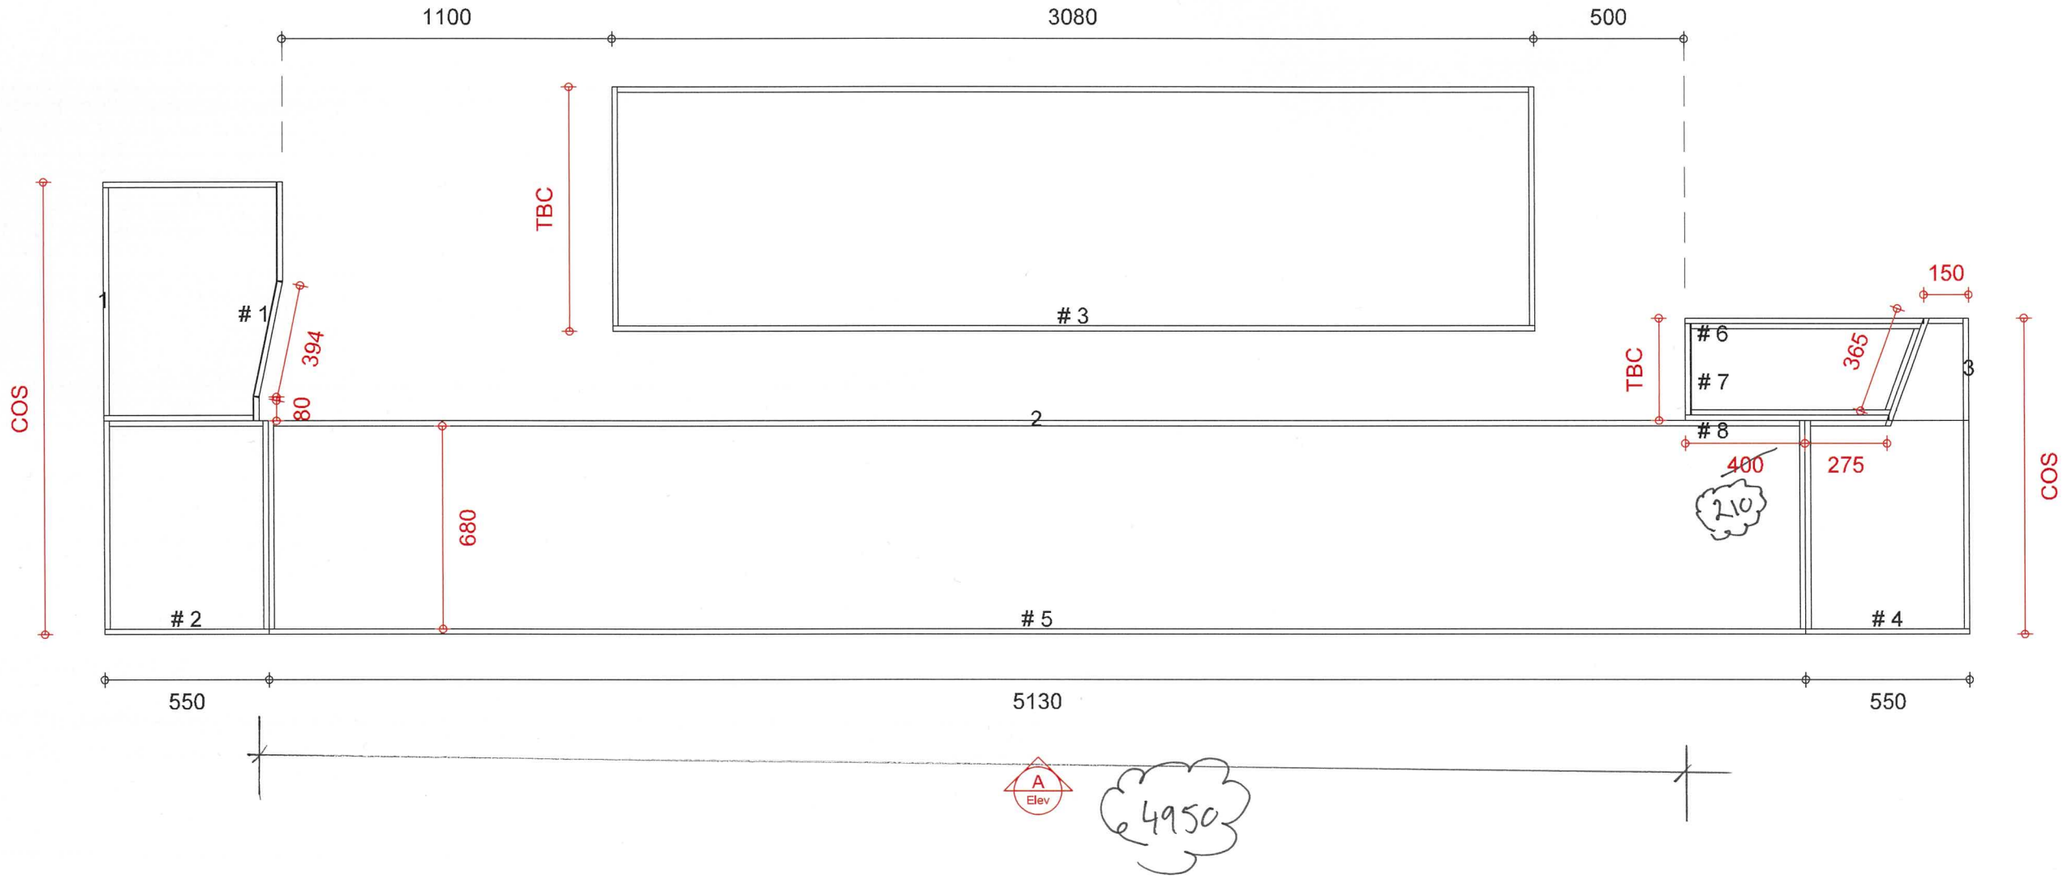

Plan View

Date: 10/08/23 Designed By: Clients Approval: Approval Date:

INTERIOR JOINERY DOCUMENT SET

Job #:

Clients Name:

Address:

Joinery Item: Store Front (Rev A)

ALL DESIGNS AND INTELLECTUAL PROPERY SUBJECT TO COPYRIGHT BY TREMOLITE © 2021