


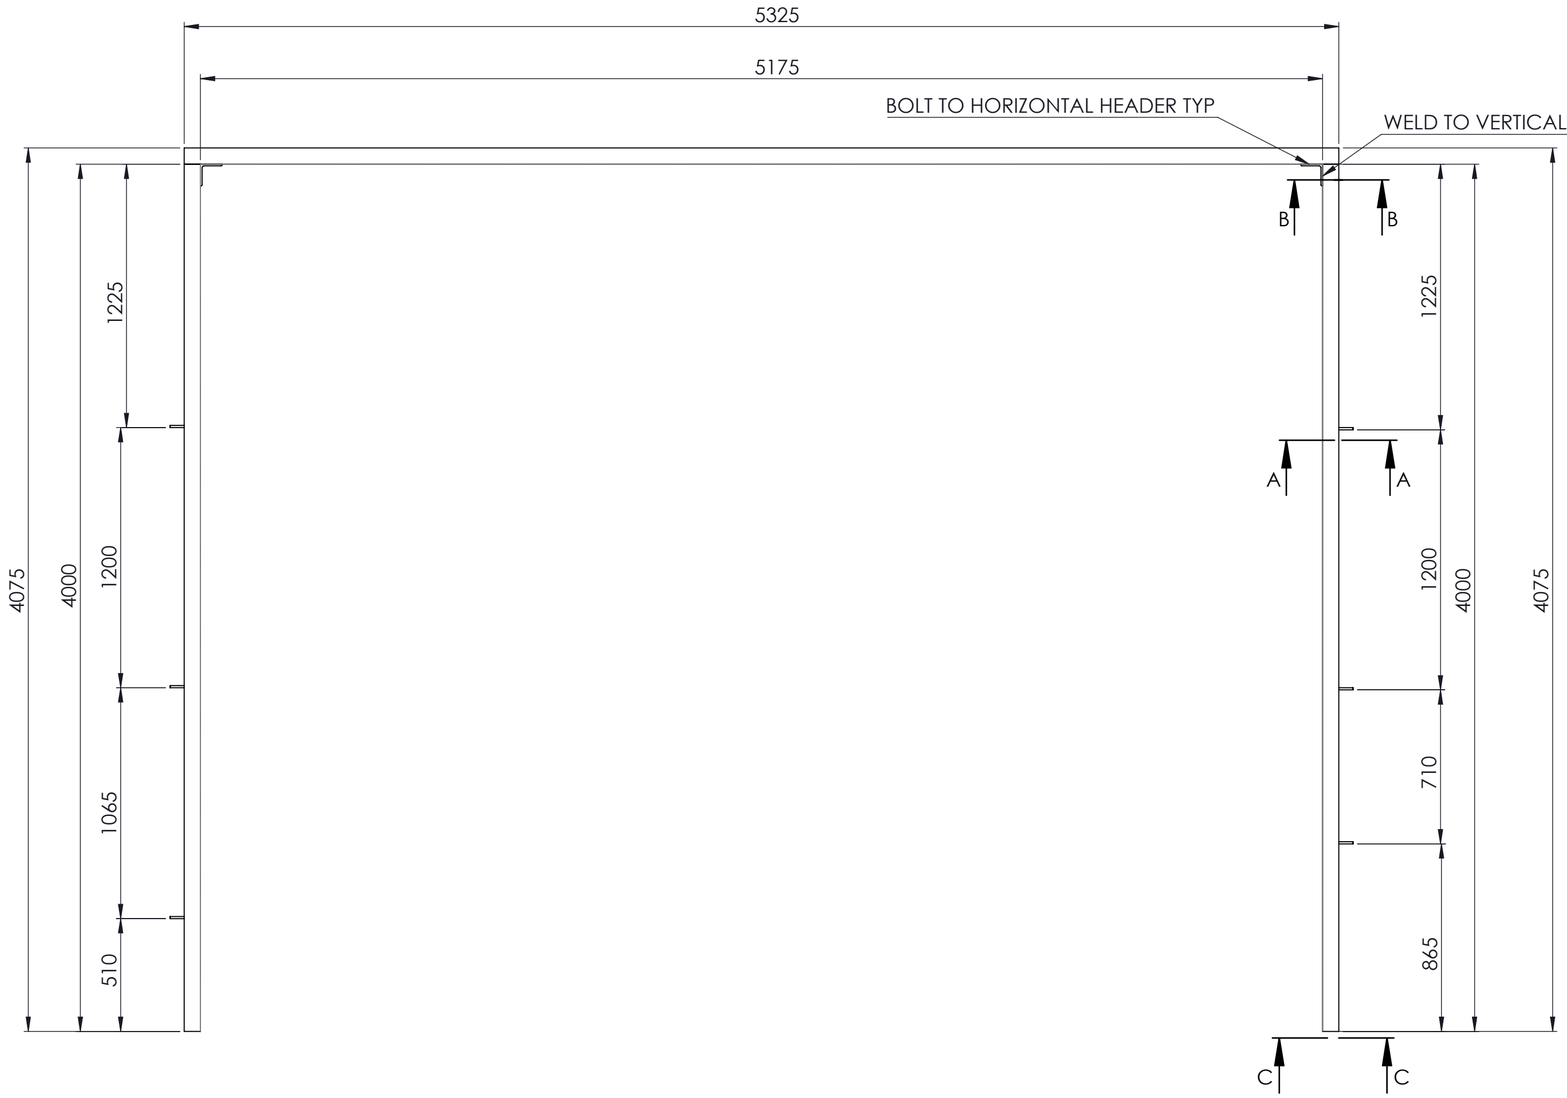


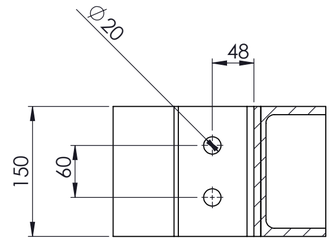

SECTION B-B
SCALE 1 : 5

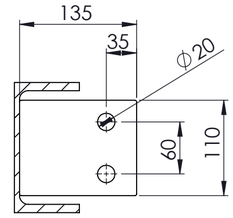

SECTION A-A
SCALE 1 : 5

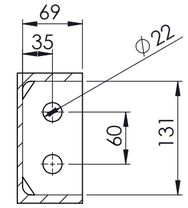

SECTION C-C
SCALE 1 : 5

GENERAL NOTES:

REMOVE ALL SHARP EDGES AND BURRS
GENERAL TOLERANCE : X ± 1mm
X.X ± 0.1mm
X.XX ± 0.05mm


ALL DIMENSIONS ARE IN mm U.N.O.
DO NOT SCALE. IF IN DOUBT ASK.

turnkey utilities and infrastructure
2/11 Rob Place, Vineyard NSW 2765
Office: 1300 4 TURNKEY
Fax: 02 9780 1288
www.turnkey.global
Turnkey Utilities & Infrastructure

COPYRIGHT (C) 2017 THIS DOCUMENT IS NOT TO BE COPIED WITHOUT WRITTEN PERMISSION OF TURNKEY

SCALE 1:20	WEIGHT 245464.95 kg	CUSTOMER: - -	PART NO WARRIEWOOD WWTP
DRAWN -	DATE -		TITLE: REAR DOOR -
CHECKED -	DATE -		DRAWING STATUS: PRELIMINARY
APPROVED -	DATE -	THIRD ANGLE PROJECTION	SHEET SIZE A2 / REVISION A
			FILE NAME: ----Rear / SHEET 1 OF 3

C:\Users\User\Documents\U&I Projects\MW0009 Warriewood\Roller Door Frames\

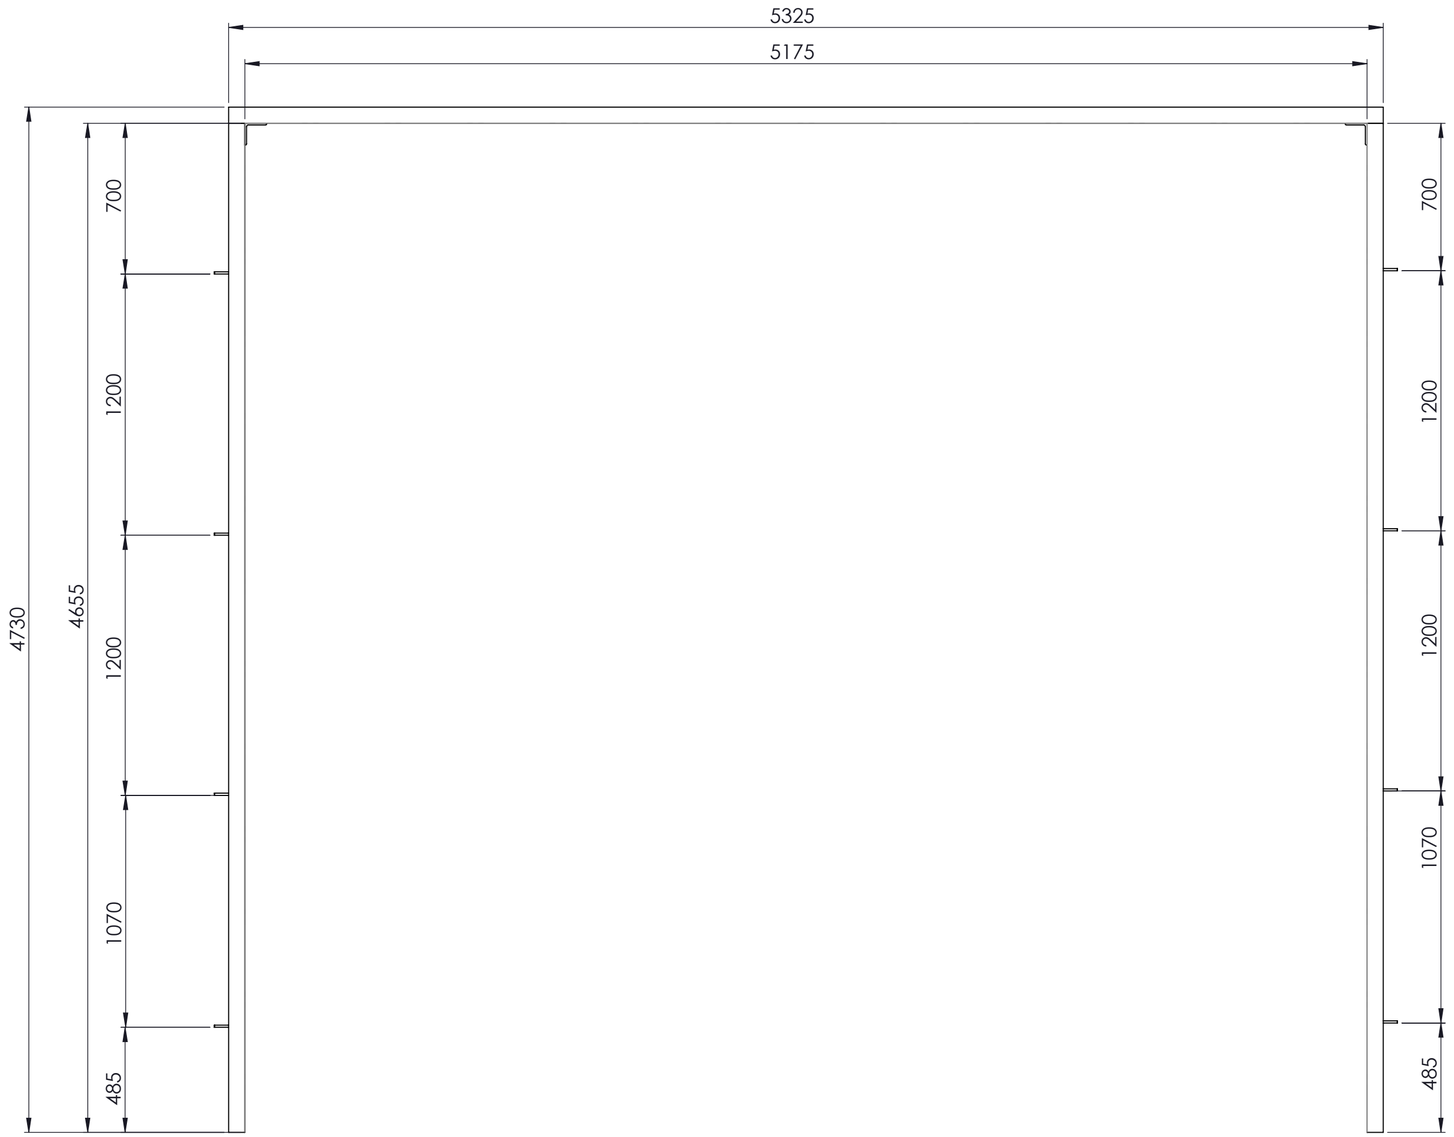

GENERAL NOTES:

REMOVE ALL SHARP EDGES AND BURRS
GENERAL TOLERANCE : X ± 1mm
X.X ± 0.1mm
X.XX± 0.05mm


ALL DIMENSIONS ARE IN mm U.N.O.
DO NOT SCALE. IF IN DOUBT ASK.

turnkey utilities and infrastructure
2/11 Rob Place, Vineyard NSW 2765
Office: 1300 4 TURNKEY
Fax: 02 9780 1288
www.turnkey.global
Turnkey Utilities & Infrastructure

COPYRIGHT (C) 2017 THIS DOCUMENT IS NOT TO BE COPIED WITHOUT WRITTEN PERMISSION OF TURNKEY

SCALE 1:50	WEIGHT 245464.95 kg	CUSTOMER: - -	PART NO WARRIEWOOD WWTP
DRAWN -	DATE -		TITLE: LEFT HAND DOOR -
CHECKED -	DATE -		DRAWING STATUS: PRELIMINARY
APPROVED -	DATE -	THIRD ANGLE PROJECTION	SHEET SIZE A2 / REVISION A
			FILE NAME: ----Rear / SHEET 2 OF 3

C:\Users\User\Documents\U&I Projects\MW0009 Warriewood\Roller Door Frames\

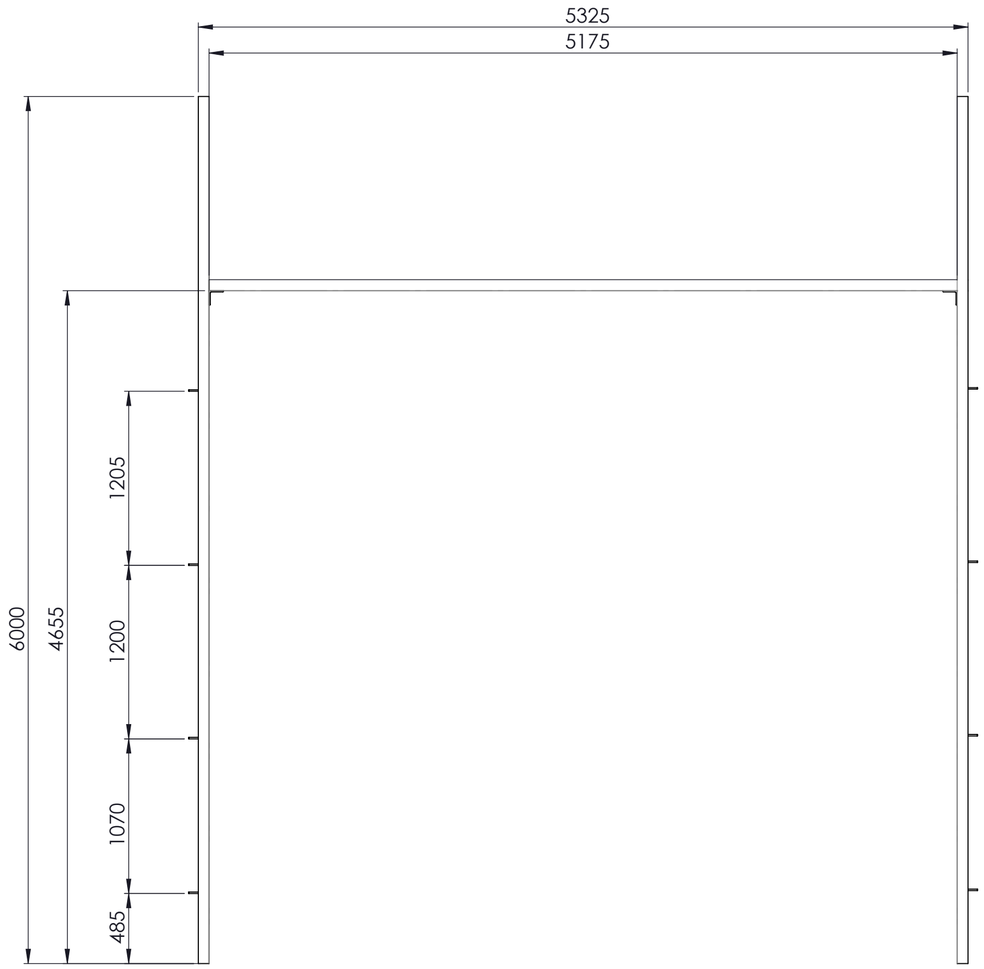

GENERAL NOTES:

REMOVE ALL SHARP EDGES AND BURRS
GENERAL TOLERANCE : X ± 1mm
X.X ± 0.1mm
X.XX ± 0.05mm

ALL DIMENSIONS ARE IN mm U.N.O.
DO NOT SCALE. IF IN DOUBT ASK.

turnkey utilities and infrastructure
2/11 Rob Place, Vineyard NSW 2765
Office: 1300 4 TURNKEY
Fax: 02 9780 1288
www.turnkey.global
Turnkey Utilities & Infrastructure

COPYRIGHT (C) 2017 THIS DOCUMENT IS NOT TO BE COPIED WITHOUT WRITTEN PERMISSION OF TURNKEY

SCALE 1:50	WEIGHT 245464.95 kg	CUSTOMER: - -	PART NO: WARRIEWOOD WWTP
DRAWN -	DATE -		TITLE: RIGHT HAND DOOR -
CHECKED -	DATE -		DRAWING STATUS: PRELIMINARY
APPROVED -	DATE -	THIRD ANGLE PROJECTION	SHEET SIZE A2 / REVISION A
			FILE NAME: ----Rear
			SHEET 3 OF 3

C:\Users\User\Documents\U&I Projects\MW0009 Warriewood\Roller Door Frames\